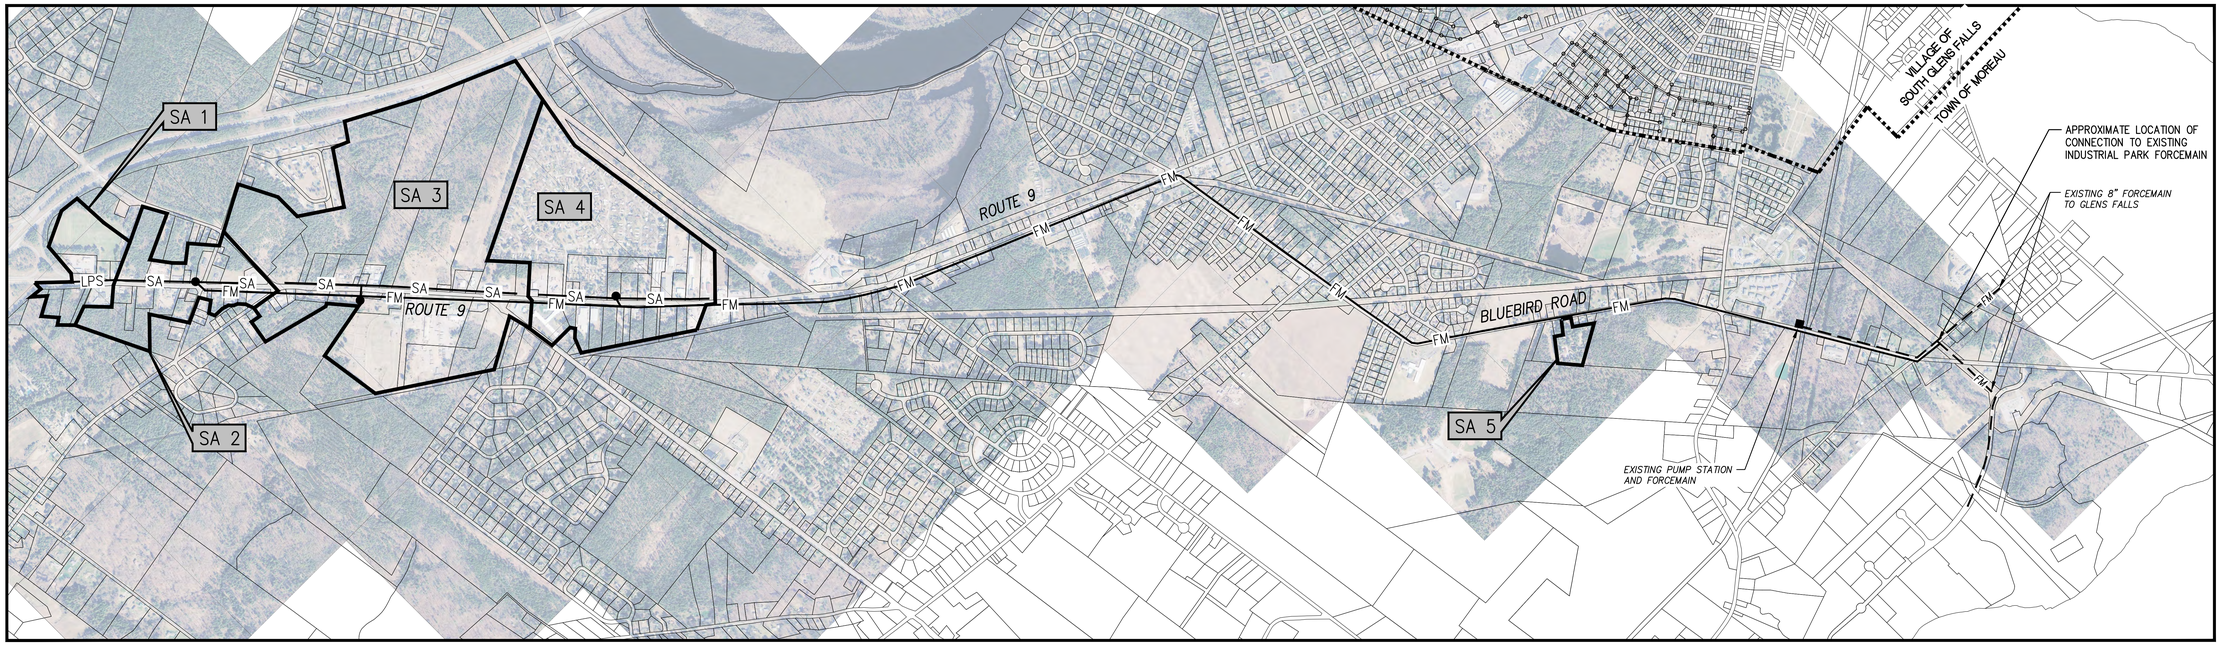

PROJECT AREA OVERVIEW
SCALE: 1"=800'

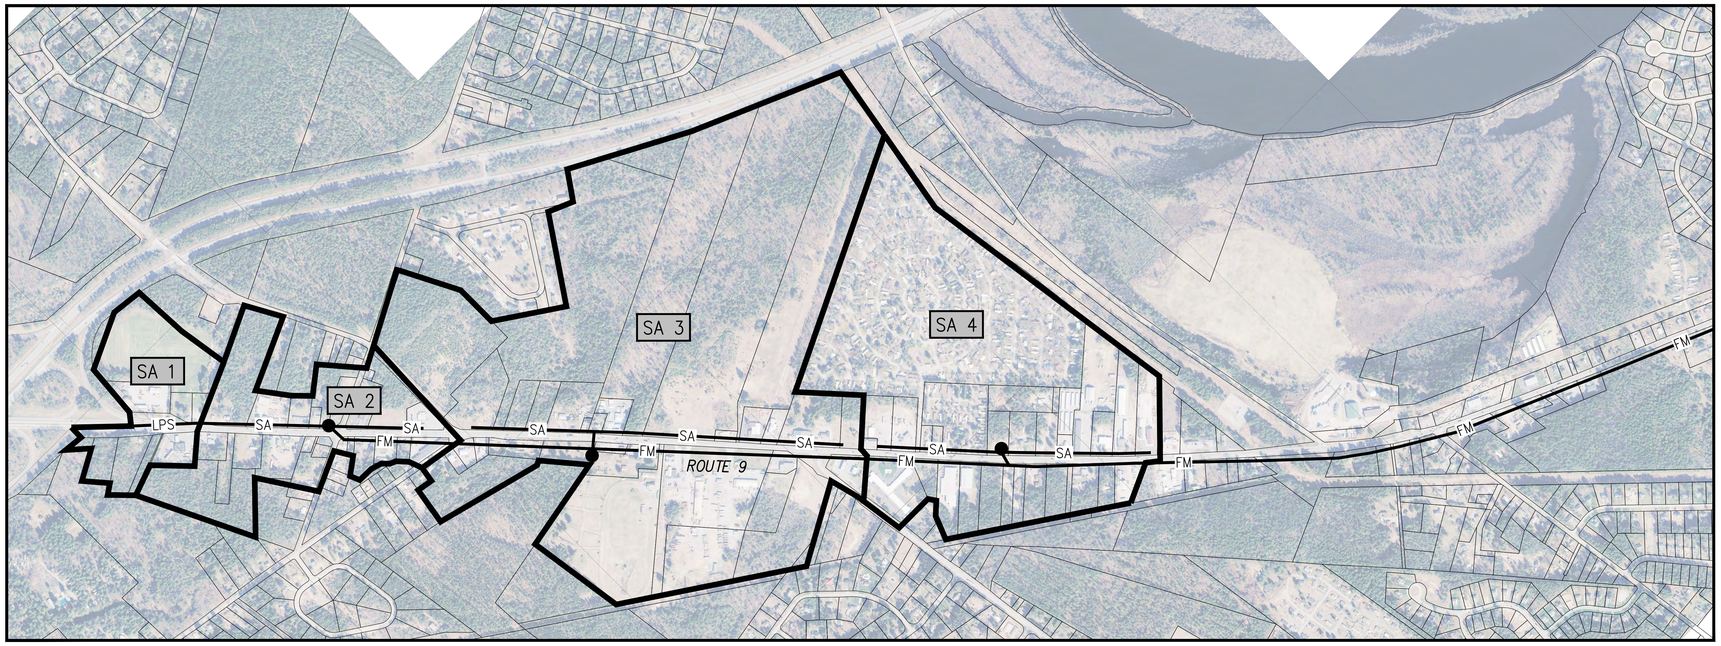

ENLARGED SEWER AREAS 1–4
SCALE: 1"=500'

ENLARGED SEWER AREA 5
SCALE: 1"=500'

LEGEND:

●	APPROXIMATE PROPOSED PUMP STATION LOCATION
SA	SERVICE AREA
SA — SA	GRAVITY SEWER
LPS	LOW PRESSURE SEWER
FM — FM	FORCEMAIN
	SOUTH GLENS FALLS VILLAGE BOUNDARY LINE

NOTE:

1. LOCATIONS SHOWN FOR INFORMATIONAL PURPOSES ONLY. FINAL LOCATIONS SUBJECT TO DESIGN AND RIGHT-OF-WAY REQUIREMENTS.

ALTERATION OF THIS DOCUMENT, EXCEPT BY A LICENSED PROFESSIONAL ENGINEER IS ILLEGAL.

THIS DOCUMENT, AND THE IDEAS AND DESIGNS INCORPORATED HEREIN, AS AN INSTRUMENT OF PROFESSIONAL SERVICE, IS THE PROPERTY OF LABERGE GROUP LIMITED AND IS NOT TO BE USED, IN WHOLE OR IN PART, FOR ANY OTHER PURPOSE WITHOUT THE WRITTEN AUTHORIZATION OF LABERGE GROUP LIMITED.

© 2018 LABERGE ENGINEERING & CONSULTING GROUP LTD.

REVISIONS

NO.	DATE	DESCRIPTION	BY

TOWN OF MOREAU
SARATOGA COUNTY • NEW YORK

SANITARY SEWER SYSTEM

ROUTE 9 CORRIDOR
SCHEMATIC PLAN

DESIGNED BY RJL
DRAWN BY CGR
REVIEWED BY

Laberge Group
ENGINEERING ARCHITECTURE SURVEYING PLANNING
4 Computer Drive West•Albany, New York 12205
(518) 458-7112•www.labergegroup.com

DATE 02/14/18
SCALE AS SHOWN
SHEET 1

Laberge Group - J:\2017\0565\Cad\DWG\2017065_P_Route 9 Corridor Schematic.dwg [Sht43] February 14, 2018 - 10:09am WJB