GENERAL NOTES:

1. BOUNDARY AND SITE RELATED INFORMATION PROVIDED BY VAN DUSEN & STEVES LAND SURVEYORS, QUEENSBURY, NEW YORK, DATED MARCH 1, 2018.
2. CONTRACTOR SHALL FIELD VERIFY EXTENT AND LOCATIONS OF ALL UNDERGROUND UTILITIES PRIOR TO THE START OF ANY WORK REQUIRING EXCAVATION.
3. ALL UTILITIES SHOWN ARE TO REMAIN UNLESS OTHERWISE INDICATED. CONTACT UFPO PRIOR TO THE START OF ANY WORK.
4. OWNER IS RESPONSIBLE FOR INSTALLING AND MAINTAINING ALL EROSION AND SEDIMENT CONTROL MEASURES AS DETAILED BY THE NEW YORK STATE MANUAL FOR EROSION AND SEDIMENT CONTROL.

LEGEND

- PROPERTY LINE
- EXISTING FENCE
- UNIMPROVED AREA LIMIT
- EXISTING BUILDINGS
- ASPHALT PAVEMENT
- 20 FT STORAGE
- 40 FT STORAGE
- 53' VAN TRAILER
- UTILITY POLE
- EX. SHED

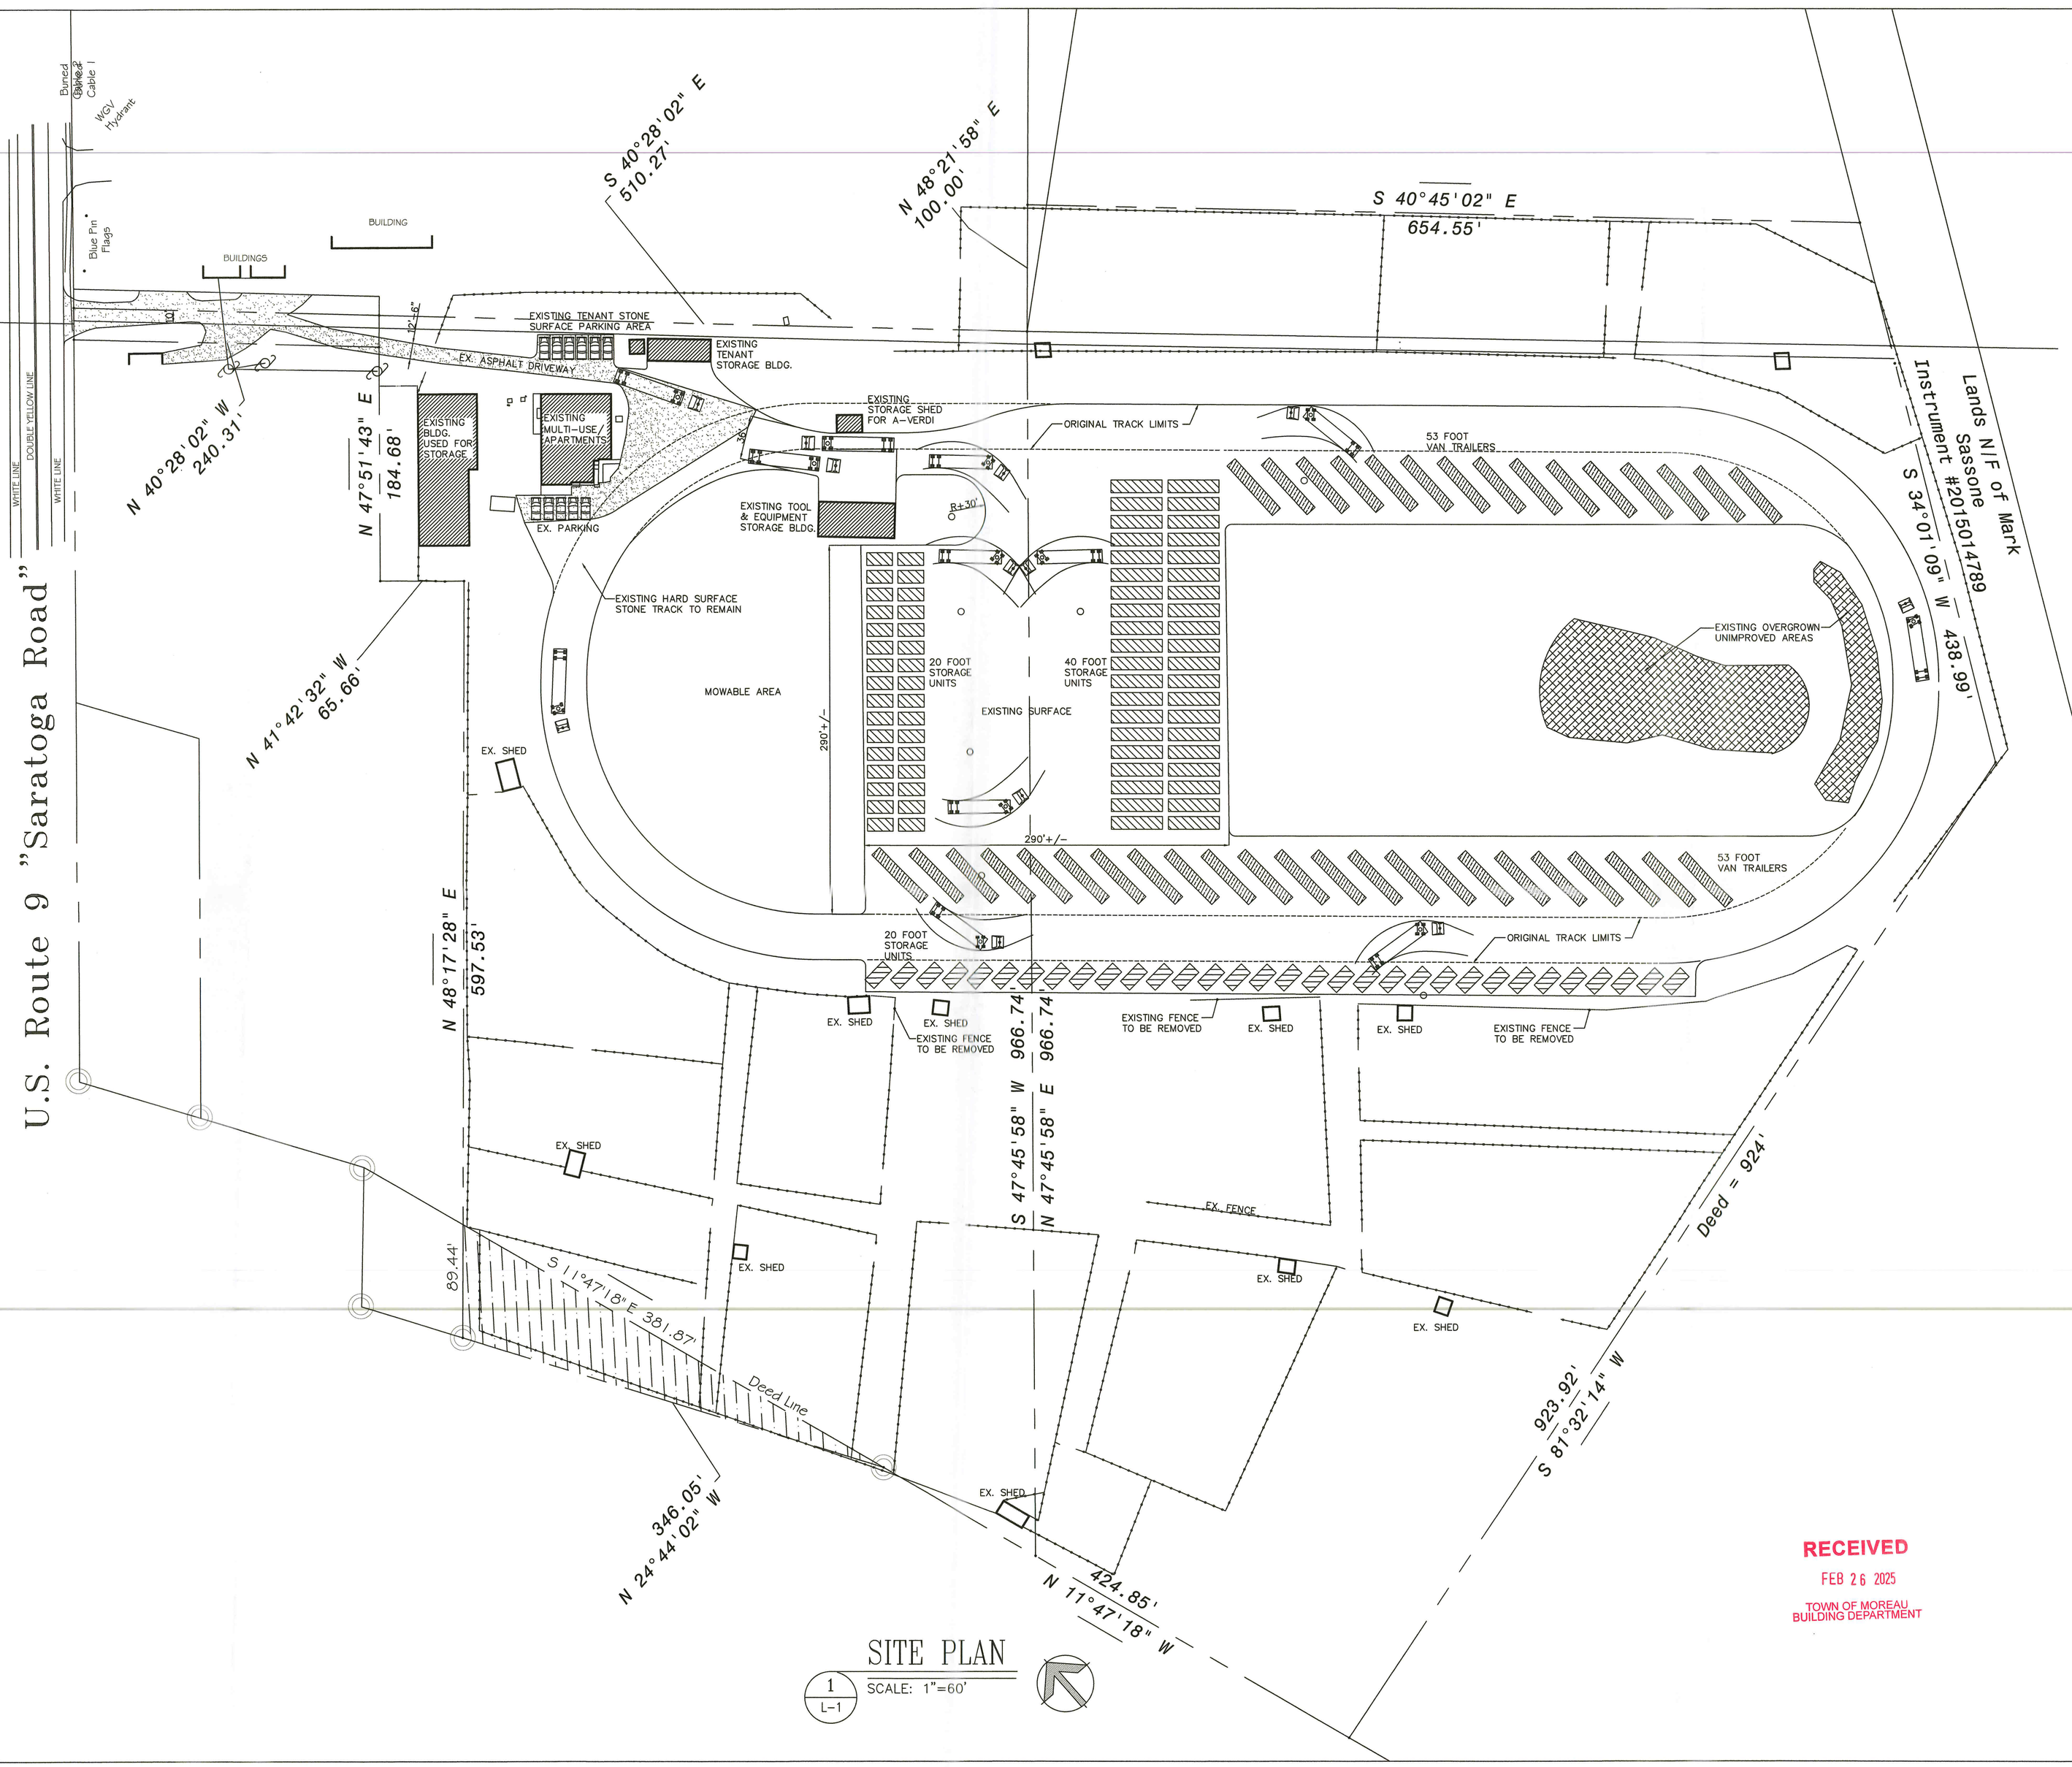

SITE PLAN
1 / L-1
SCALE: 1"=60'

RECEIVED
FEB 26 2025
TOWN OF MOREAU
BUILDING DEPARTMENT

A-VERDI
Storage Containers & Trailers

Project:

PROPOSED SITE PLAN FOR:
A-VERDI
STORAGE CONTAINERS & TRAILERS
TOWN OF MOREAU, SARATOGA COUNTY, NEW YORK

DATE:	SEPTEMBER 10, 2024
PROJECT:	2442
DRAWN BY:	JRM
CHECKED:	JV

TITLE:
SITE
LAYOUT PLAN

REVISIONS/COMMENTS:

SHEET:
L-1 OF 1