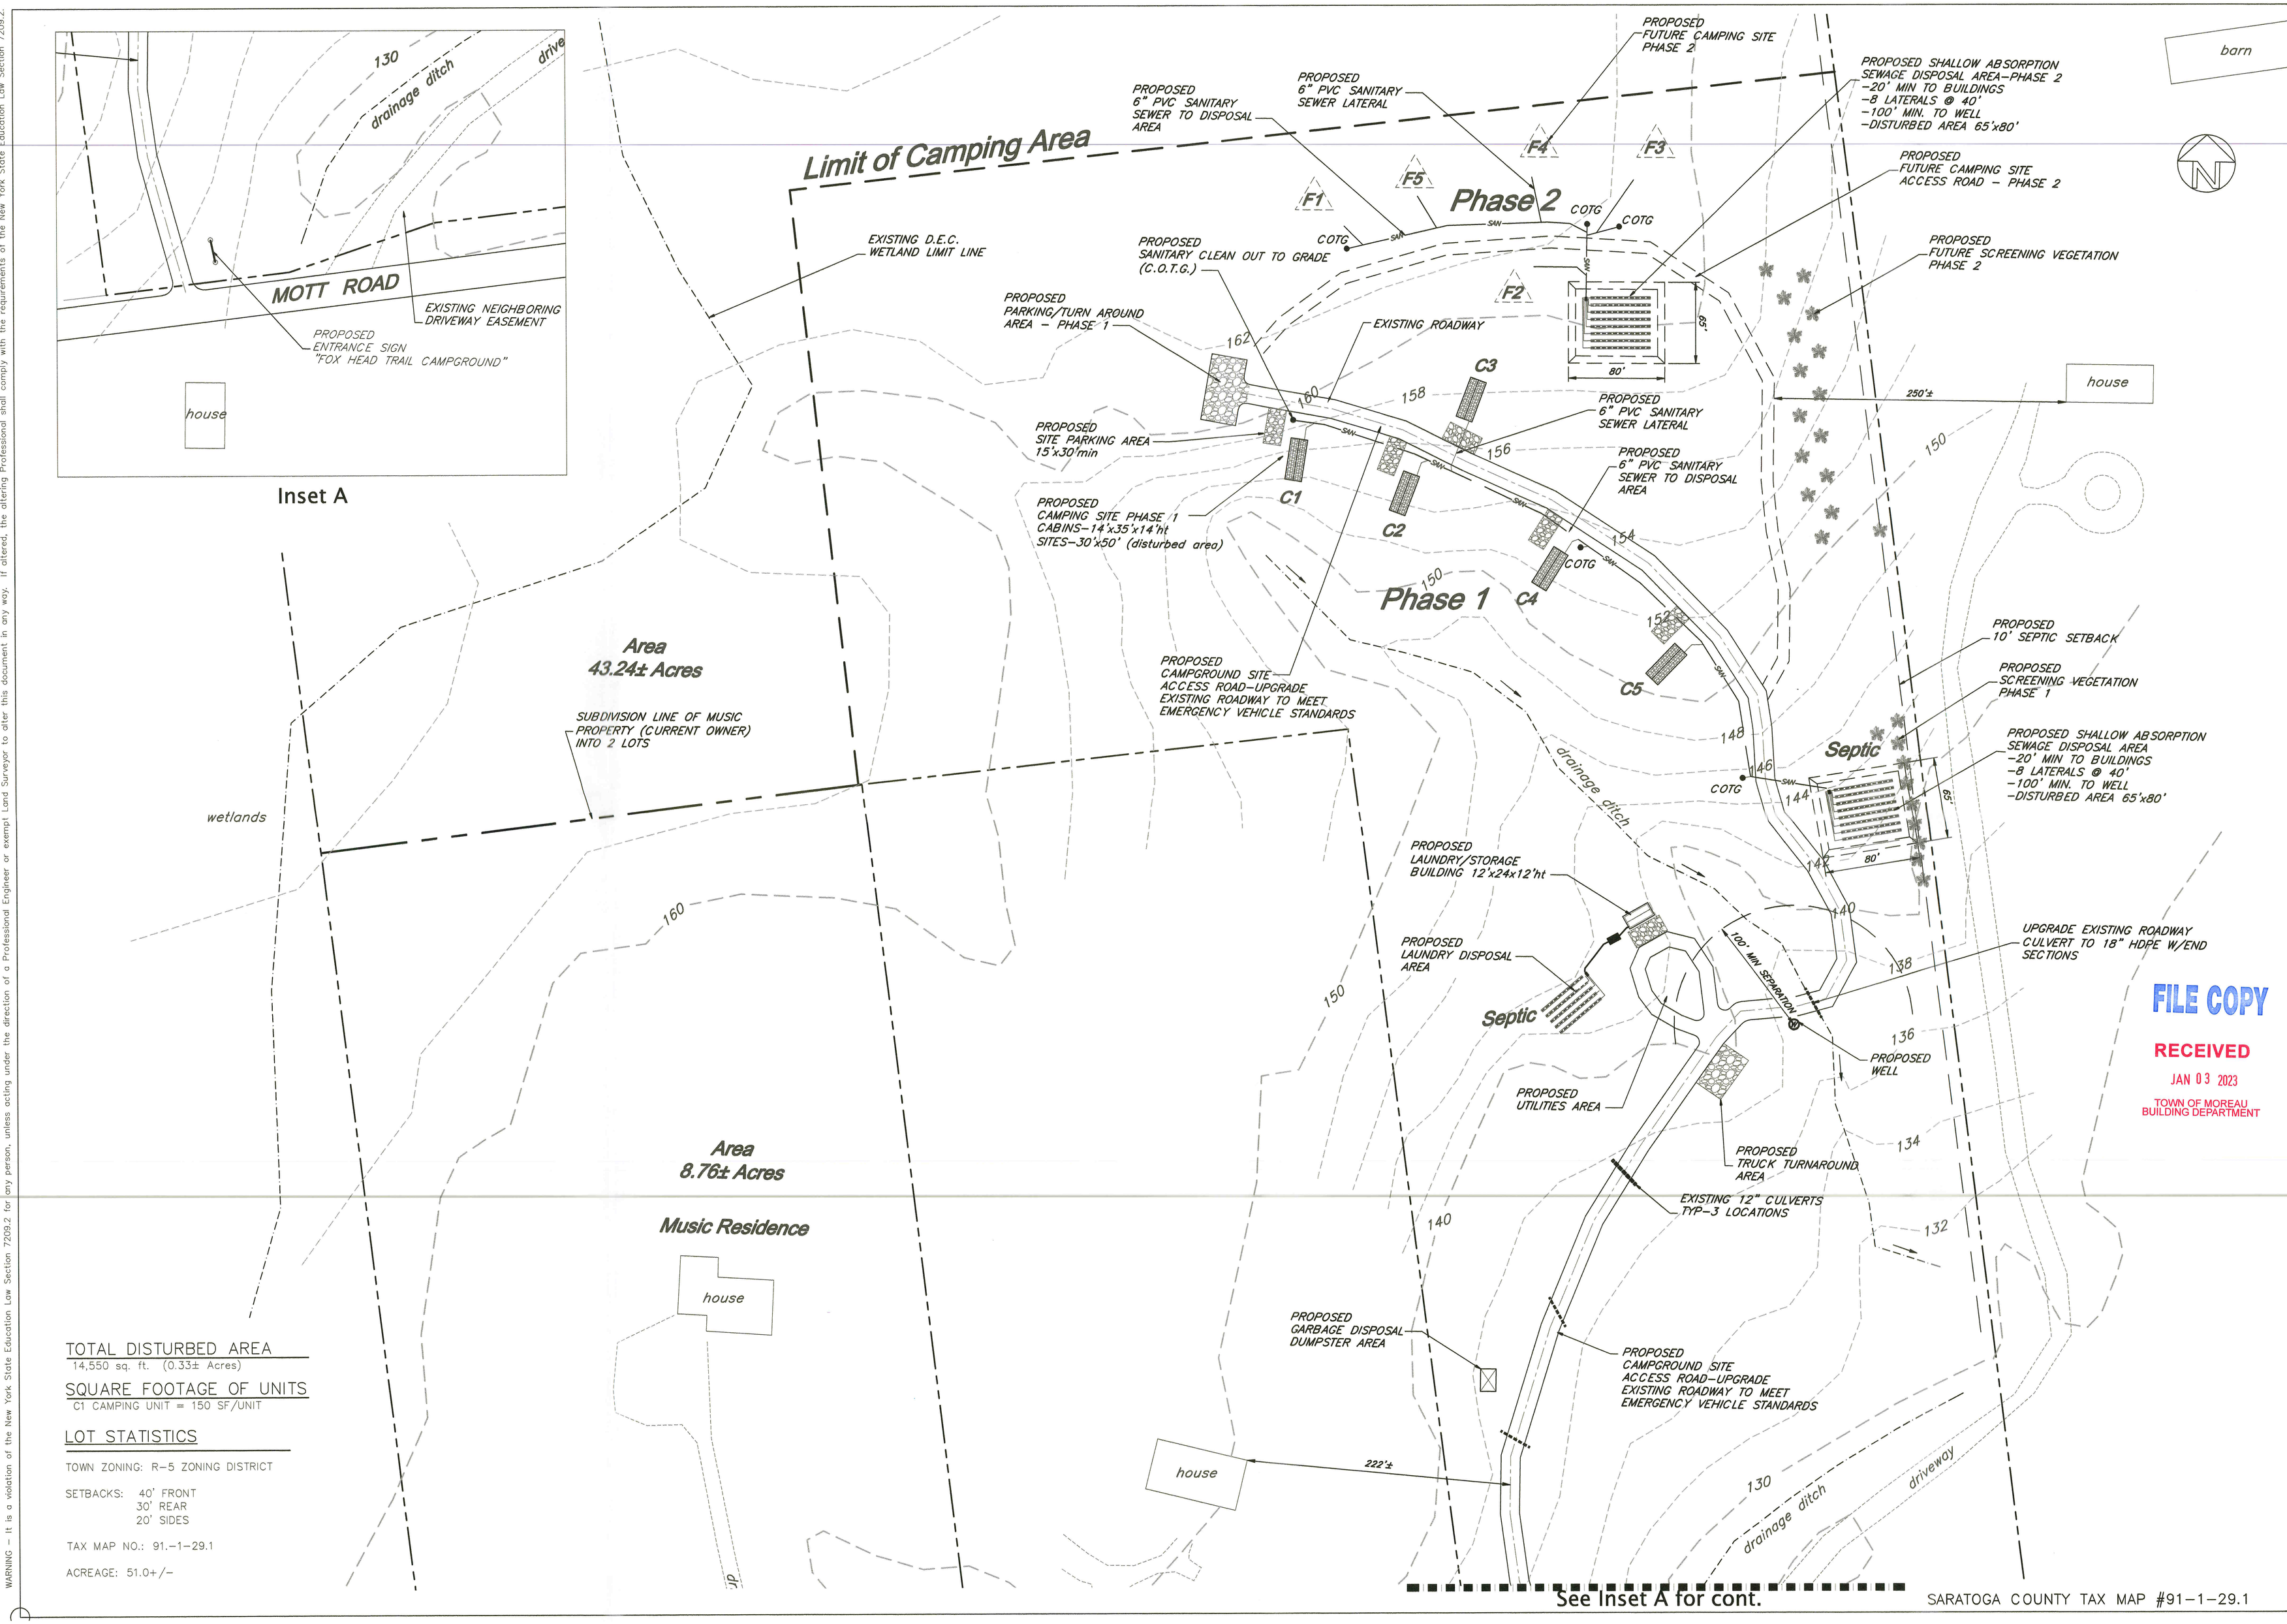

Inset A

TOTAL DISTURBED AREA
14,550 sq. ft. (0.33± Acres)

SQUARE FOOTAGE OF UNITS
C1 CAMPING UNIT = 150 SF/UNIT

LOT STATISTICS

TOWN ZONING: R-5 ZONING DISTRICT

SETBACKS: 40' FRONT
30' REAR
20' SIDES

TAX MAP NO.: 91.-1-29.1

ACREAGE: 51.0+/-

See Inset A for cont.

SARATOGA COUNTY TAX MAP #91-1-29.1

FILE COPY
RECEIVED
JAN 03 2023
TOWN OF MOREAU BUILDING DEPARTMENT

Revision Number	Revision Description	Drawn By	Checked By	Date
1	general revisions		tww	12.27.24

Designed By	TW
Drawn By	MCJ
Checked By	TW
Approved By	
Scale:	1"=60'
Project No.	24-412
Project Date	4.1.24

STATE OF NEW YORK TIMOTHY W. WALES 077263 LICENSED PROFESSIONAL ENGINEER

Fox Head Trail Campgrounds
195 Mott Road
Town of Moreau, Saratoga County NY

Layout Plan

WALES ENGINEERING
68 Waterview Drive, Saratoga Springs, NY 12866
(518) 581-0028 Phone/Fax • walesengi@nycap.rr.com

Sheet No. 2 of 4

Drawing No. WE-002

WARNING - It is a violation of the New York State Education Law Section 7209.2 for any person, unless acting under the direction of a Professional Engineer or exempt Land Surveyor to alter this document in any way. If altered, the altering Professional shall comply with the requirements of the New York State Education Law Section 7209.2.